CONCEPT PLAN FOR PHASE 2

FREDERICK RECREATION AREA

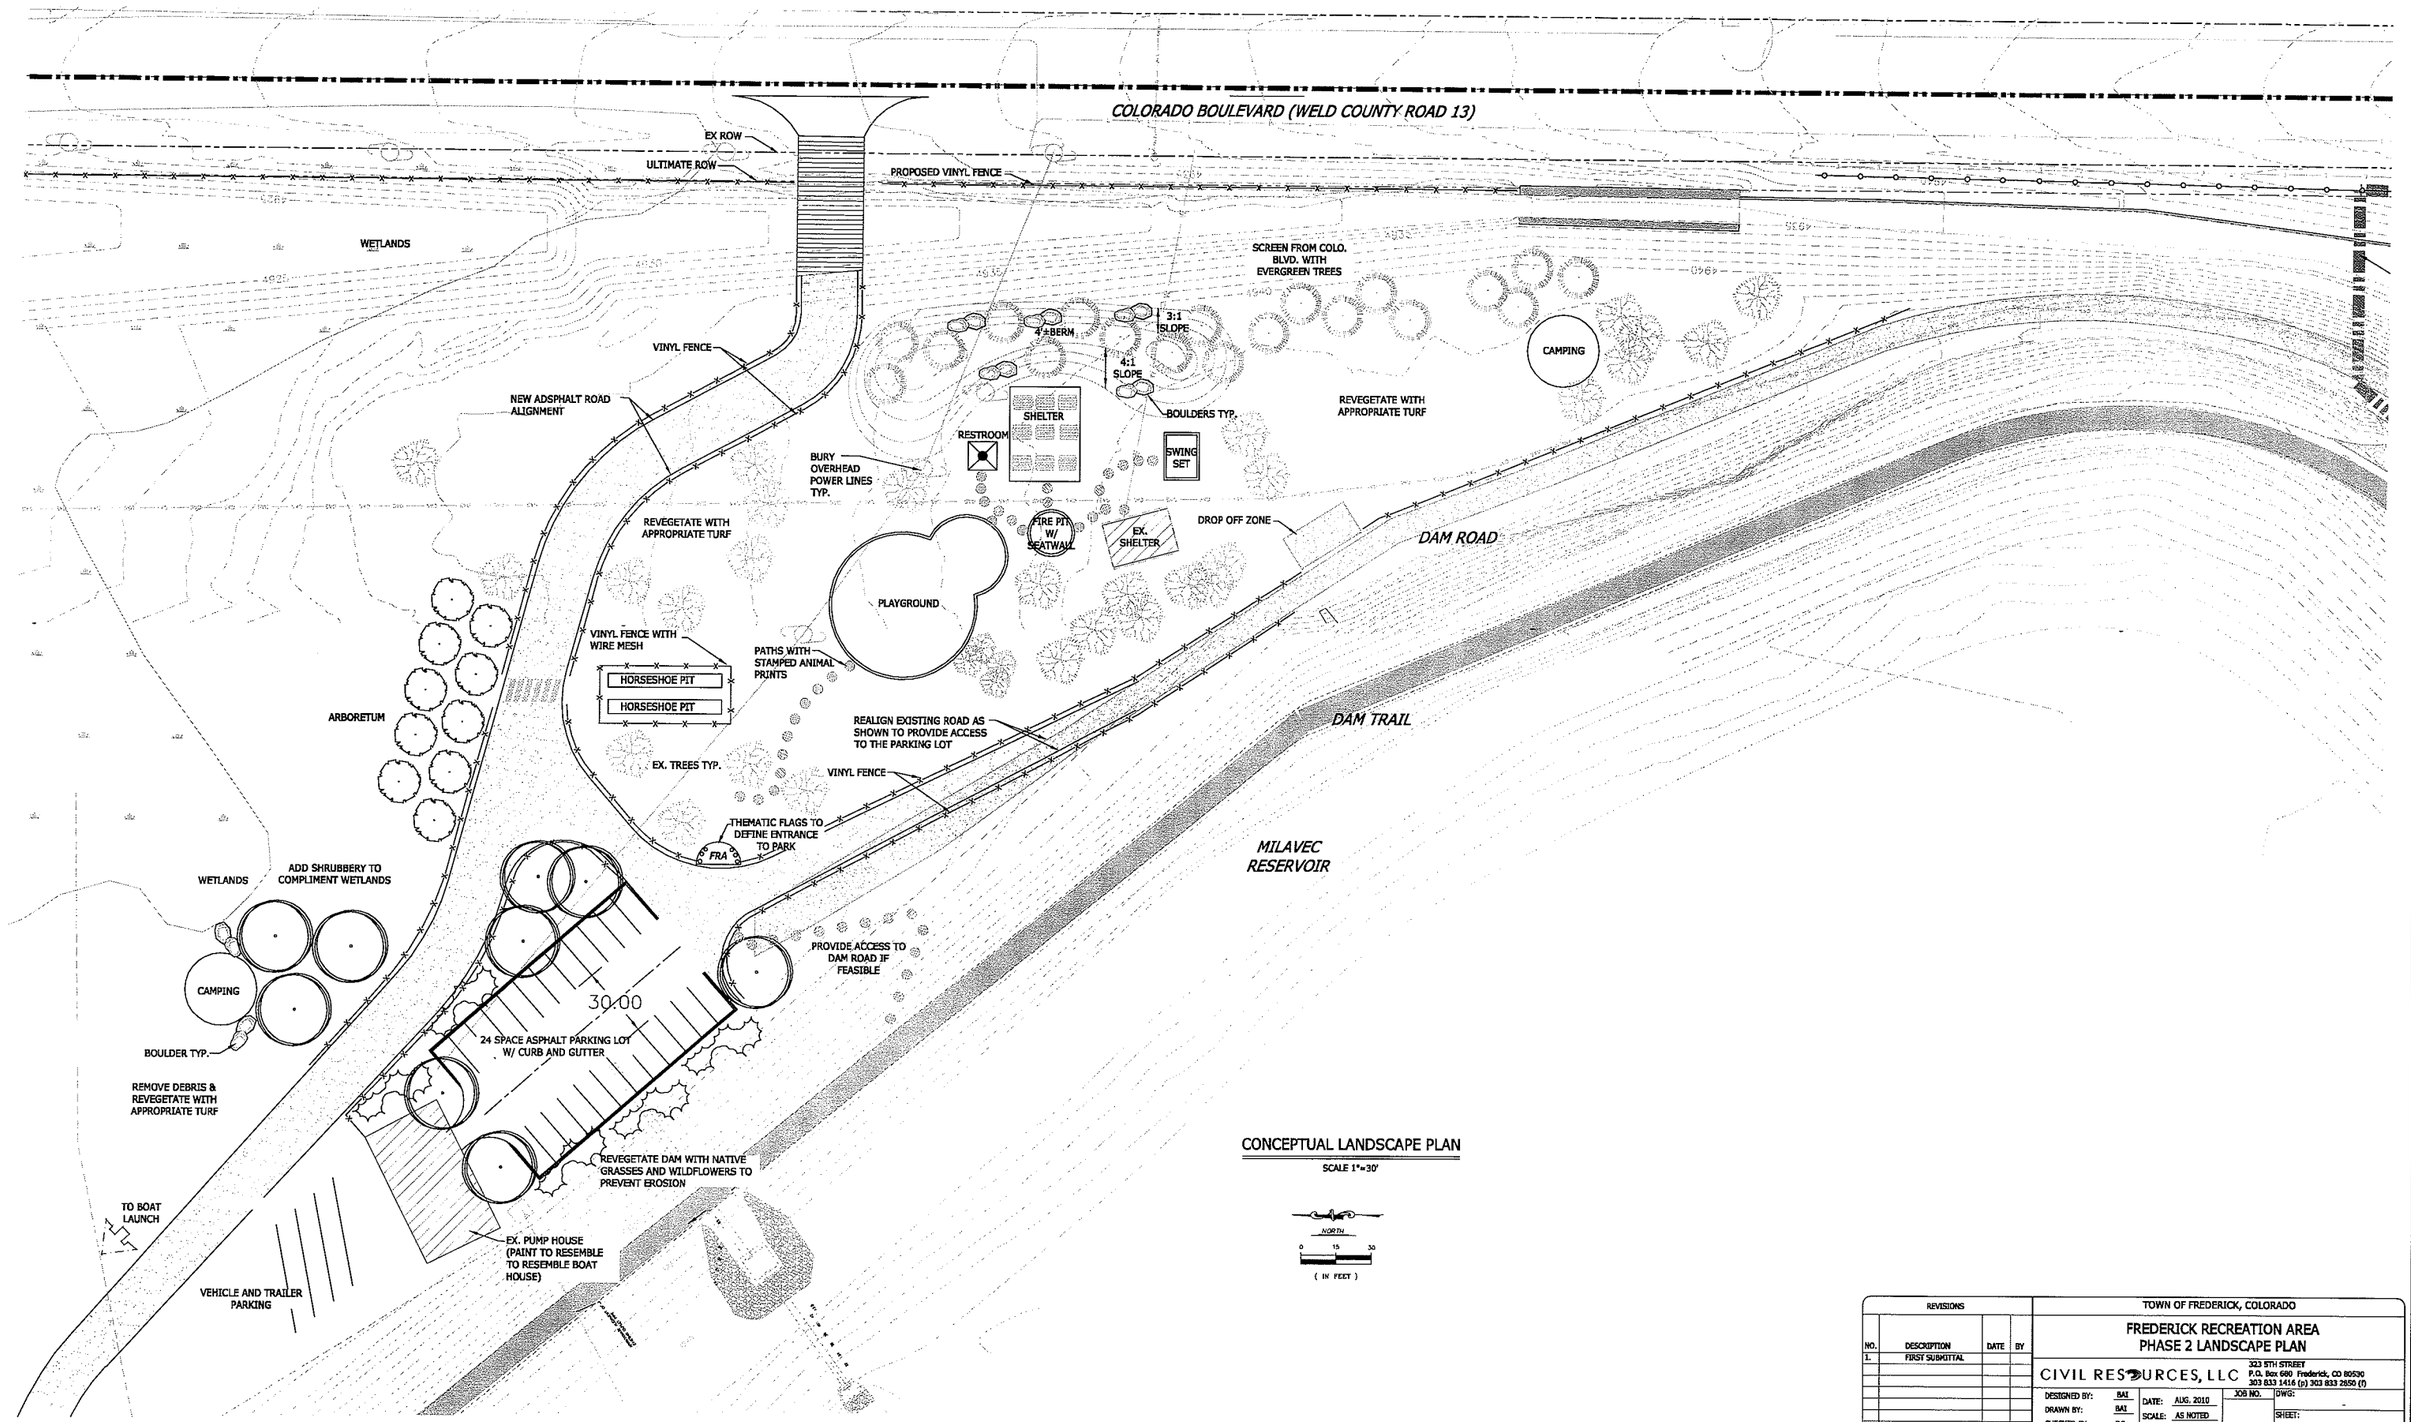

CONCEPTUAL LANDSCAPE PLAN

SCALE 1"=30'

REVISIONS			
NO.	DESCRIPTION	DATE	BY
1.	FIRST SUBMITTAL		

TOWN OF FREDERICK, COLORADO

FREDERICK RECREATION AREA
PHASE 2 LANDSCAPE PLAN

CIVIL RESOURCES, LLC
323 5TH STREET
P.O. Box 680 Frederick, CO 80530
303 833 1416 (p) 303 833 2650 (f)

DESIGNED BY: BAI	DATE: AUG. 2010	JOB NO.	DWG: -
DRAWN BY: BAI	SCALE: AS NOTED		SHEET: 1 OF 1
CHECKED BY: DO			